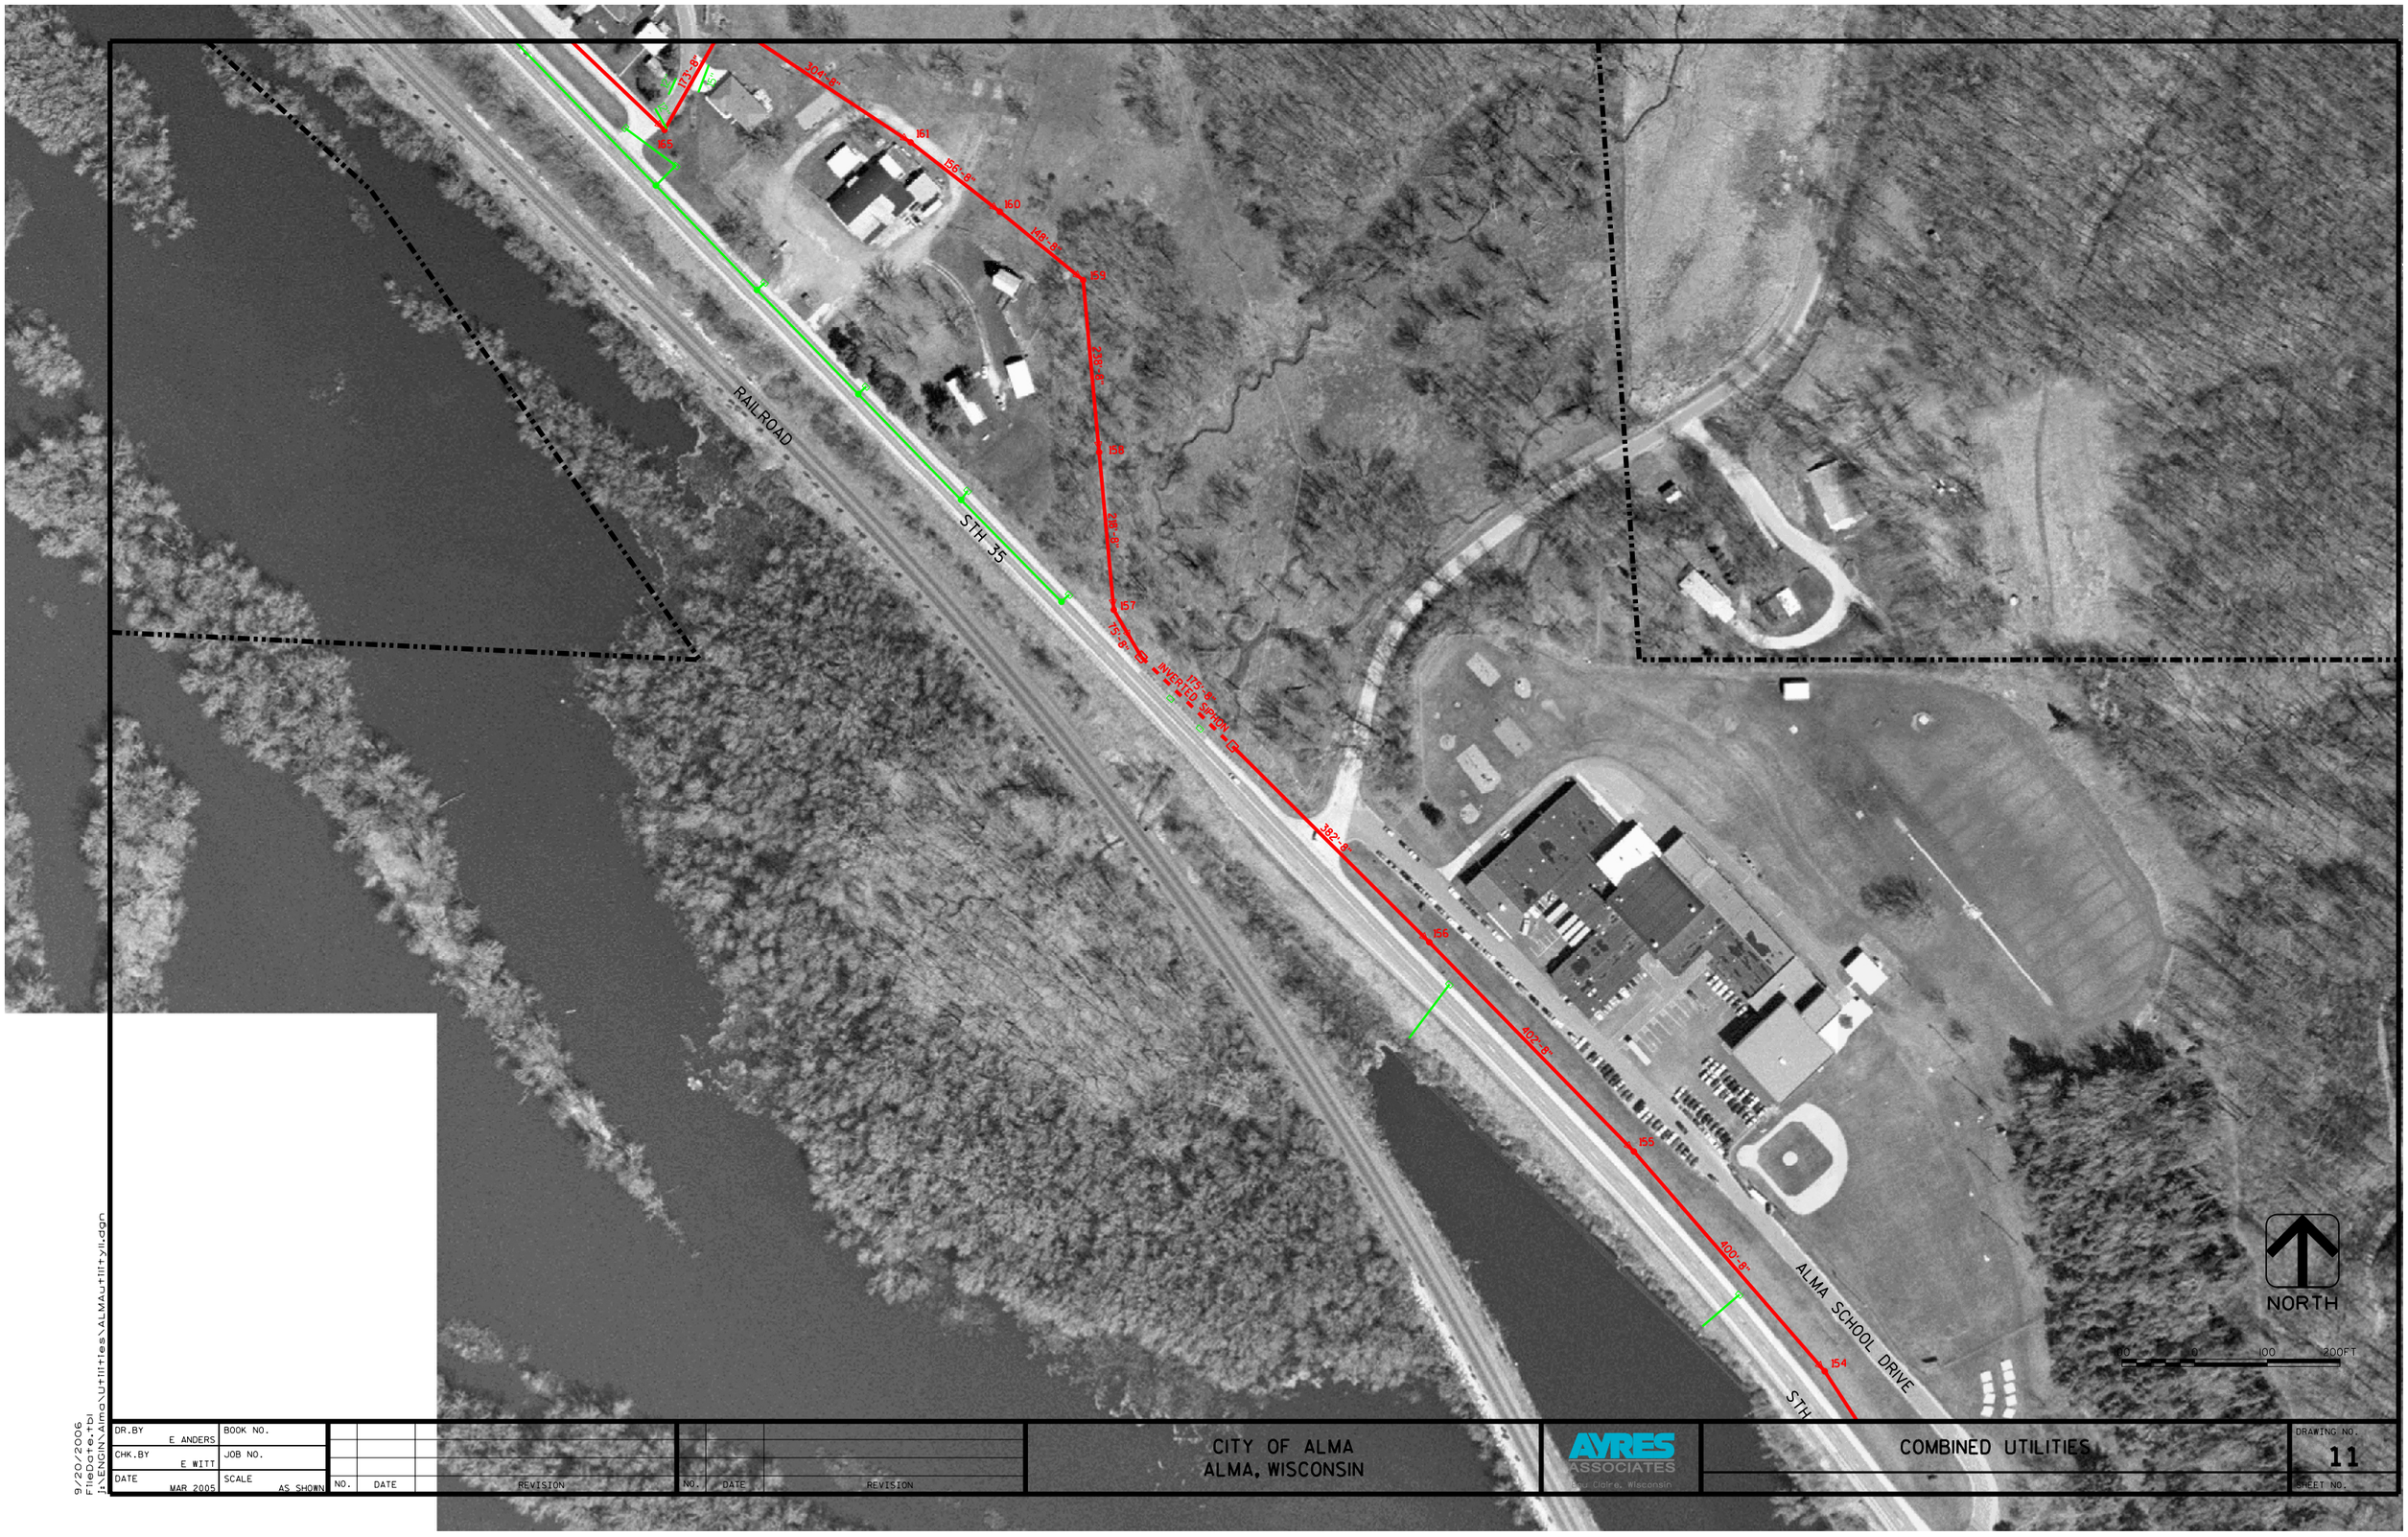

9/20/2006
File name: 1.dgn
I:\ENGIN\Almo\Utilities\ALMAutility1.dgn

DR.BY E ANDERS	BOOK NO.					CITY OF ALMA ALMA, WISCONSIN	AYRES ASSOCIATES Eau Claire, Wisconsin
CHK.BY E WITT	JOB NO.						
DATE MAR 2005	SCALE AS SHOWN	NO.	DATE	REVISION	NO. DATE REVISION		

COMBINED UTILITIES

DRAWING NO. 11
SHEET NO.